Prilog 1

Kežman, Dina

Supplement / Prilog

Publication year / Godina izdavanja: **2017**

Permanent link / Trajna poveznica: https://urn.nsk.hr/urn:nbn:hr:119:277771

Rights / Prava: In copyright / Zaštićeno autorskim pravom.

Download date / Datum preuzimanja: **2024-03-29**




Repository / Repozitorij:

Faculty of Transport and Traffic Sciences - Institutional Repository





PRODUCED BY AN AUTODESK EDUCATIONAL PRODUCT

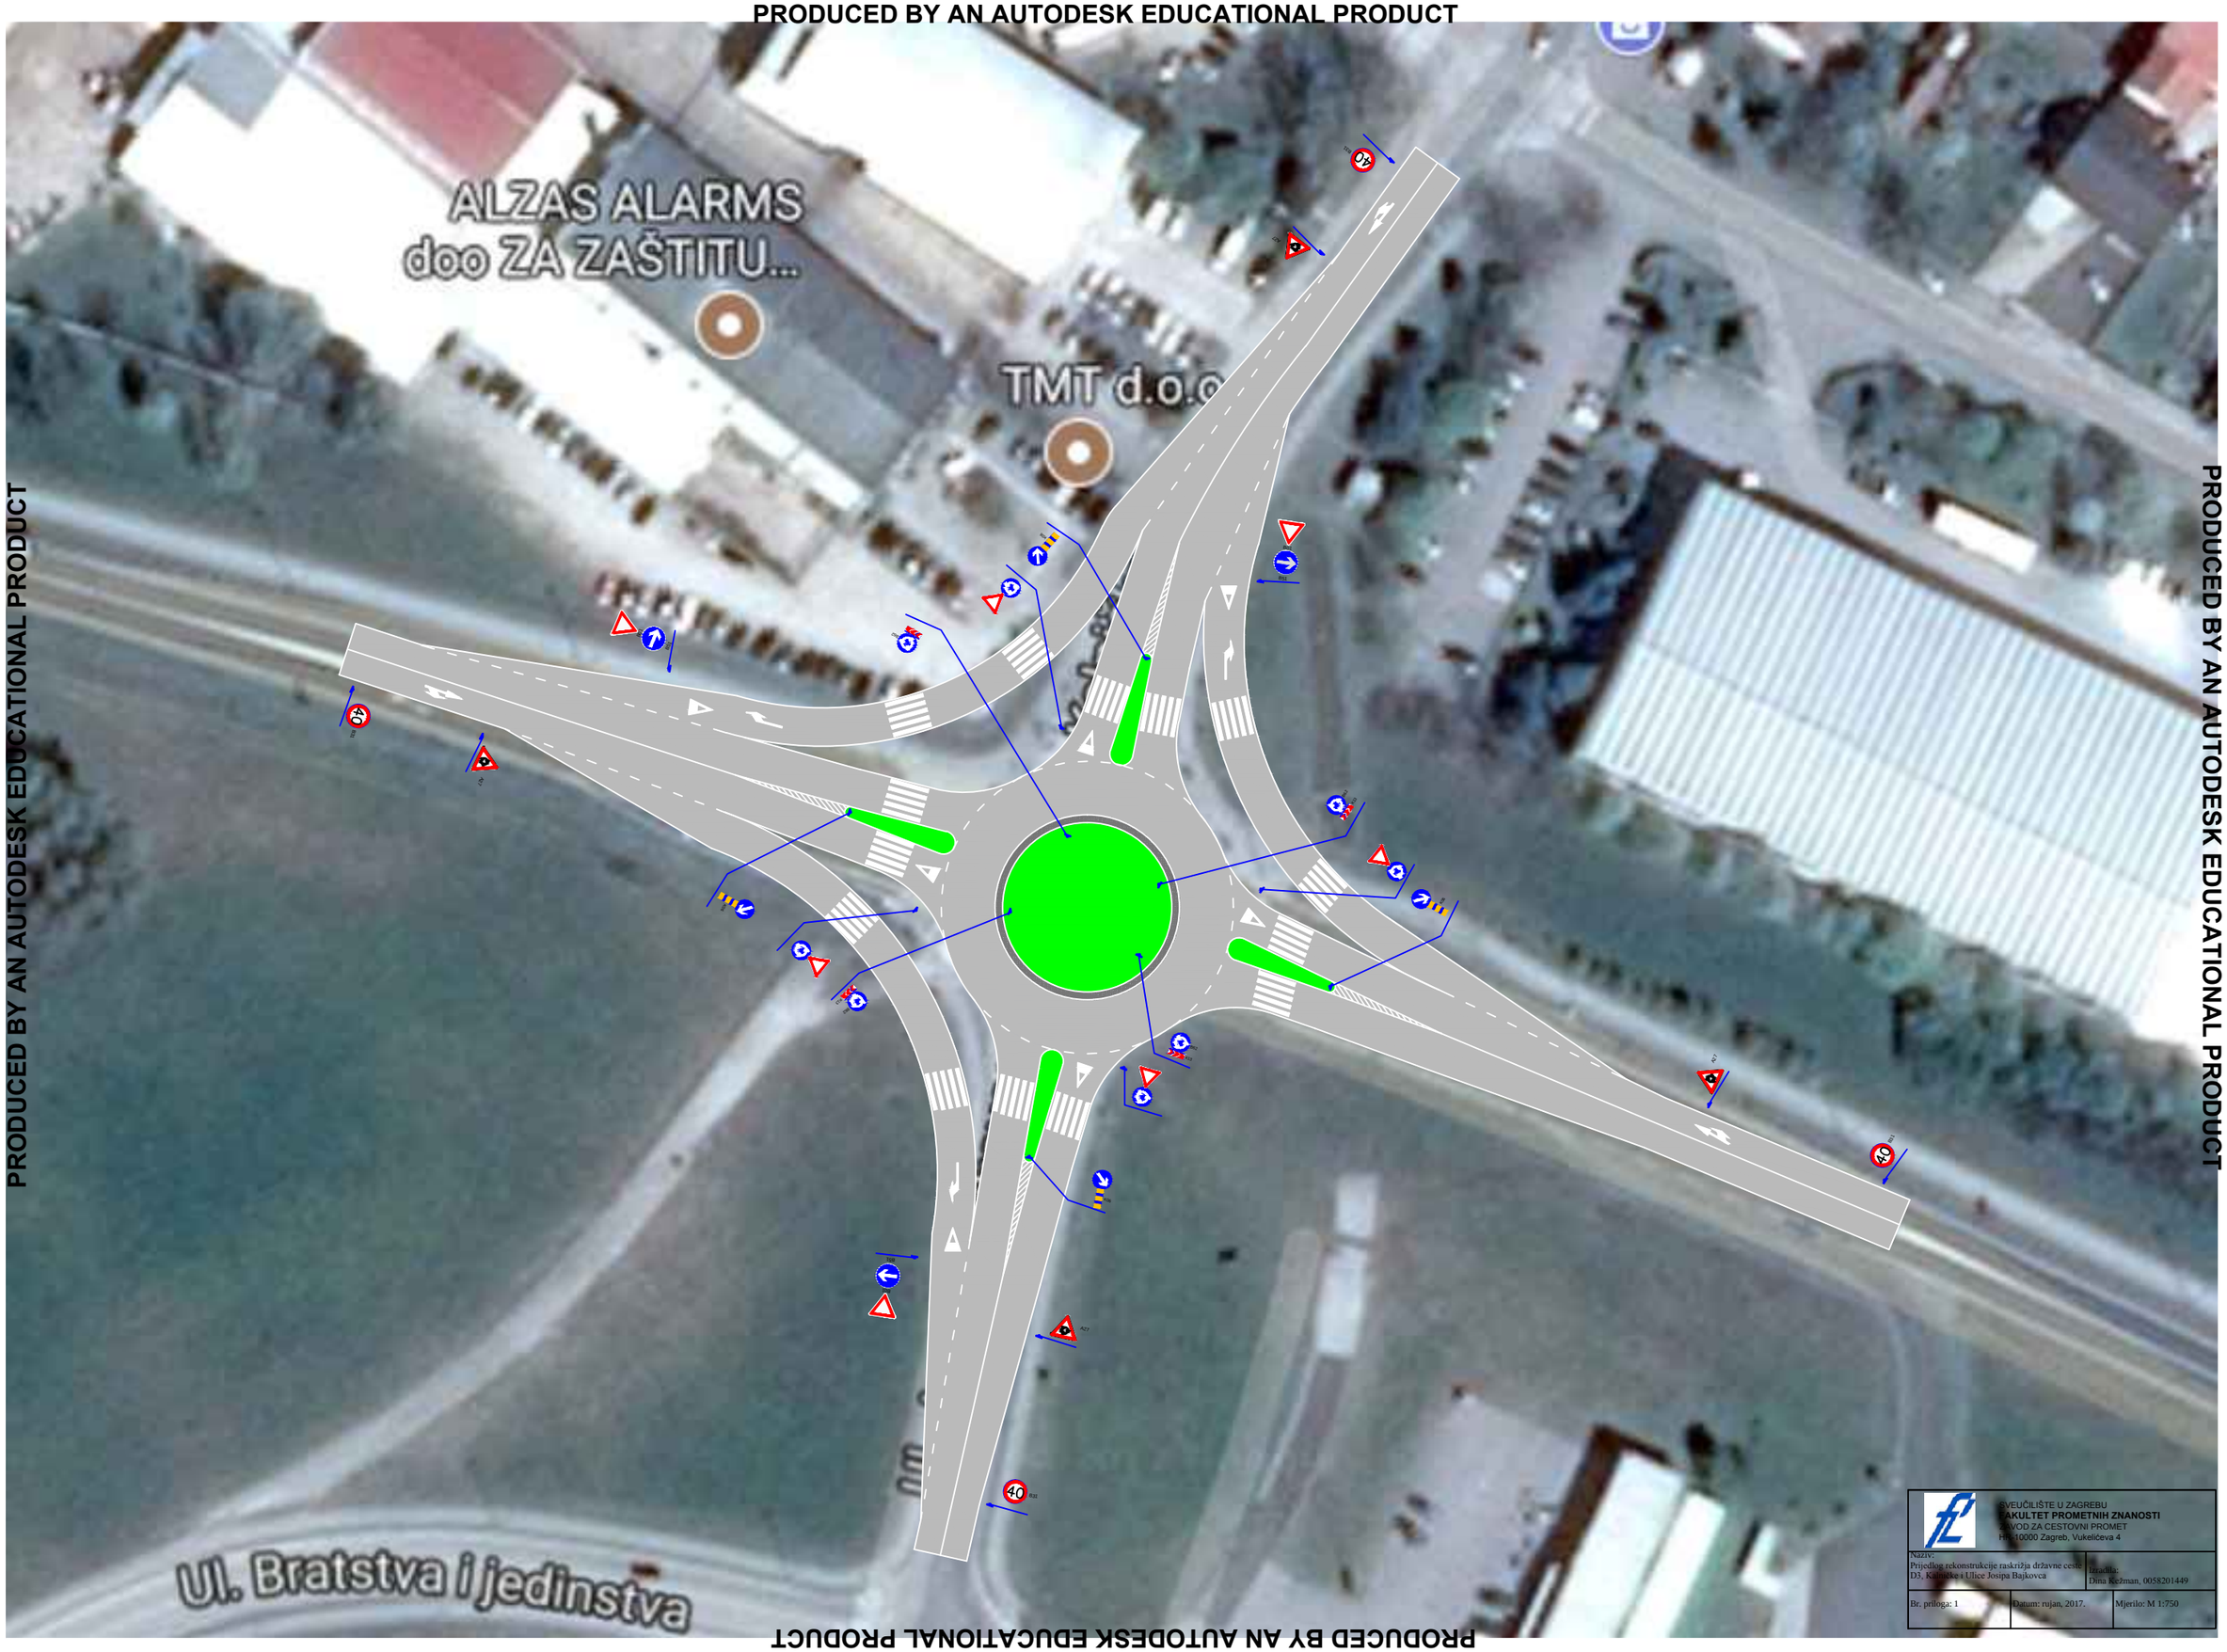

PRODUCED BY AN AUTODESK EDUCATIONAL PRODUCT

PRODUCED BY AN AUTODESK EDUCATIONAL PRODUCT

SVEUČILIŠTE U ZAGREBU
FAKULTET PROMETNIH ZNANOSTI
ZAVOD ZA CESTOVNI PROMET
HR-10000 Zagreb, Vukelićeva 4

Naziv: Prijedlog rekonstrukcije raskrižja državne ceste D3, Kalničke i Ulice Josipa Bajkovca	Izradila: Dina Režman, 0058201449	
Br. priloga: 1	Datum: rujan, 2017.	Mjerilo: M 1:750

PRODUCED BY AN AUTODESK EDUCATIONAL PRODUCT